PLAN 1

0 25 50m 75 100m

SCALE 1:1250

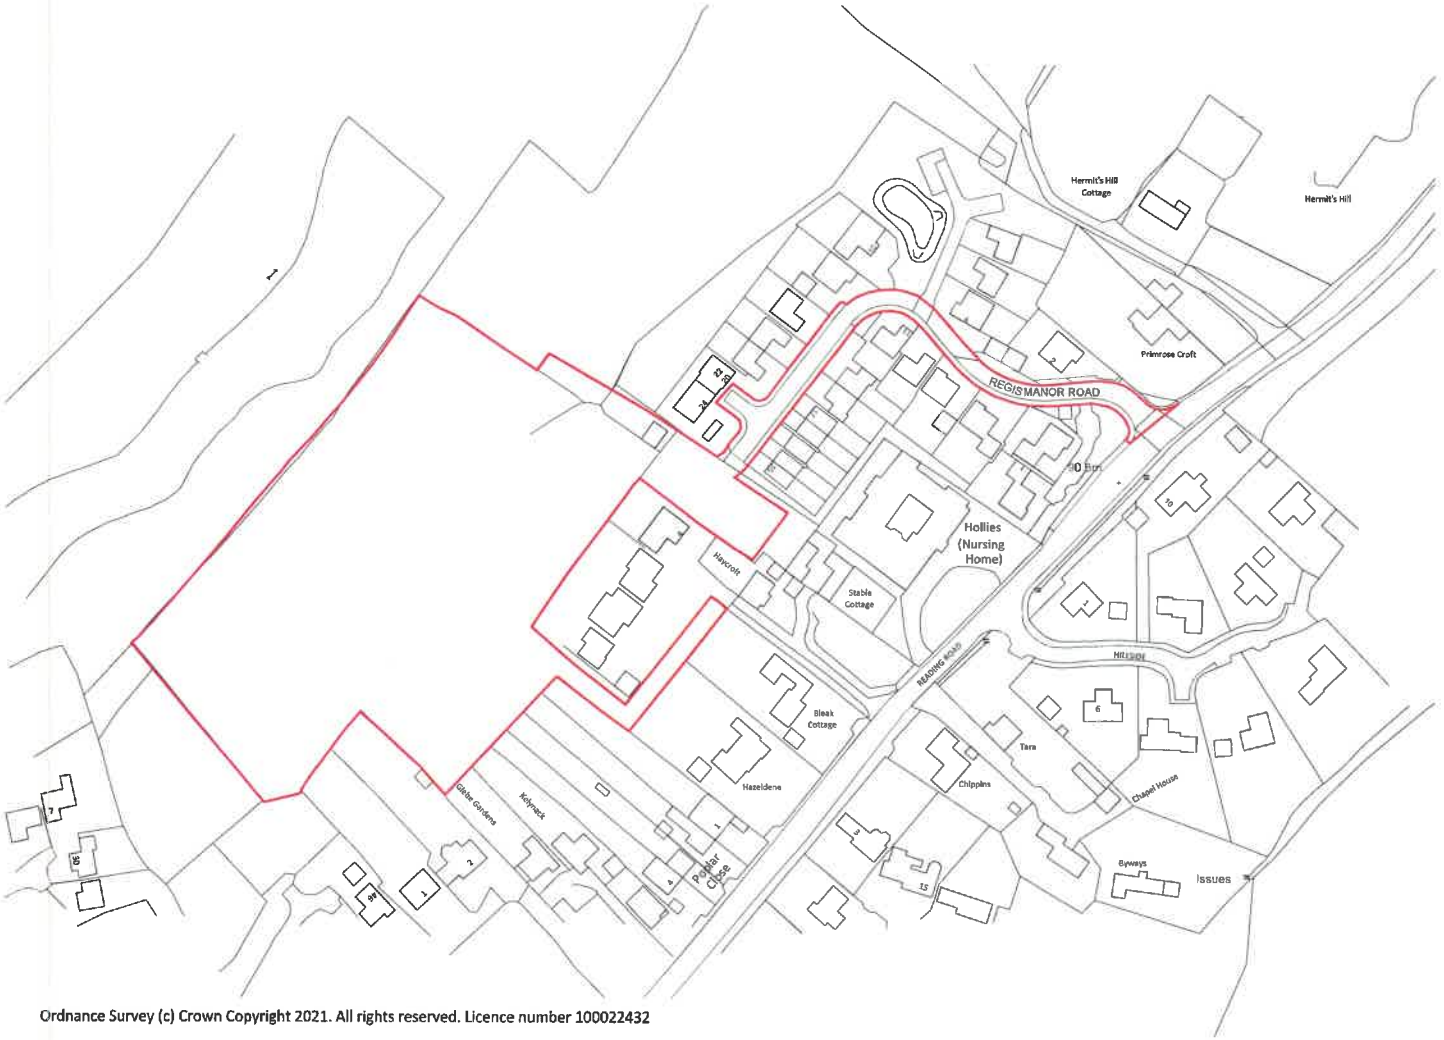

Ordnance Survey (c) Crown Copyright 2021. All rights reserved. Licence number 100022432

REV.	DATE	REVISIONS:
A	18.03.22	RED LINE UPDATED
B	04.04.22	RED LINE UPDATED

© COPYRIGHT EXISTS ON THE DESIGNS AND INFORMATION SHOWN ON THIS DRAWING
This drawing may be scaled or cross referenced to the scale bar for planning application purposes only. Do not scale for any other purpose,use figured dimensions only.Subject to site survey and all necessary consents. All dimensions to be checked by user and any discrepancies,errors or omissions to be reported to Twenty20 Architecture Ltd before work commences.This drawing is to be read in conjunction with all other relevant materials.

CLIENT:	TA FISHER & SONS LTD
PROJECT:	LAND REAR OF THE HOLLIES, READING ROAD, BURGHFIELD COMMON
SCALE:	1:1250 (A2 ORIGINAL)
DRAWING:	SITE LOCATION PLAN
DRAWN:	
JOB NO:	2021 / P0162
DRAWING NO:	LP
REVISION:	B
DATE:	JAN 22

TWENTY-20 : Architecture
t 44 (0) 1344 313614
e admin@2020architecture.co.uk
w www.2020architecture.co.uk
Old Boundary House, London Road, Sunningdale, Berkshire, SL5 0DJ