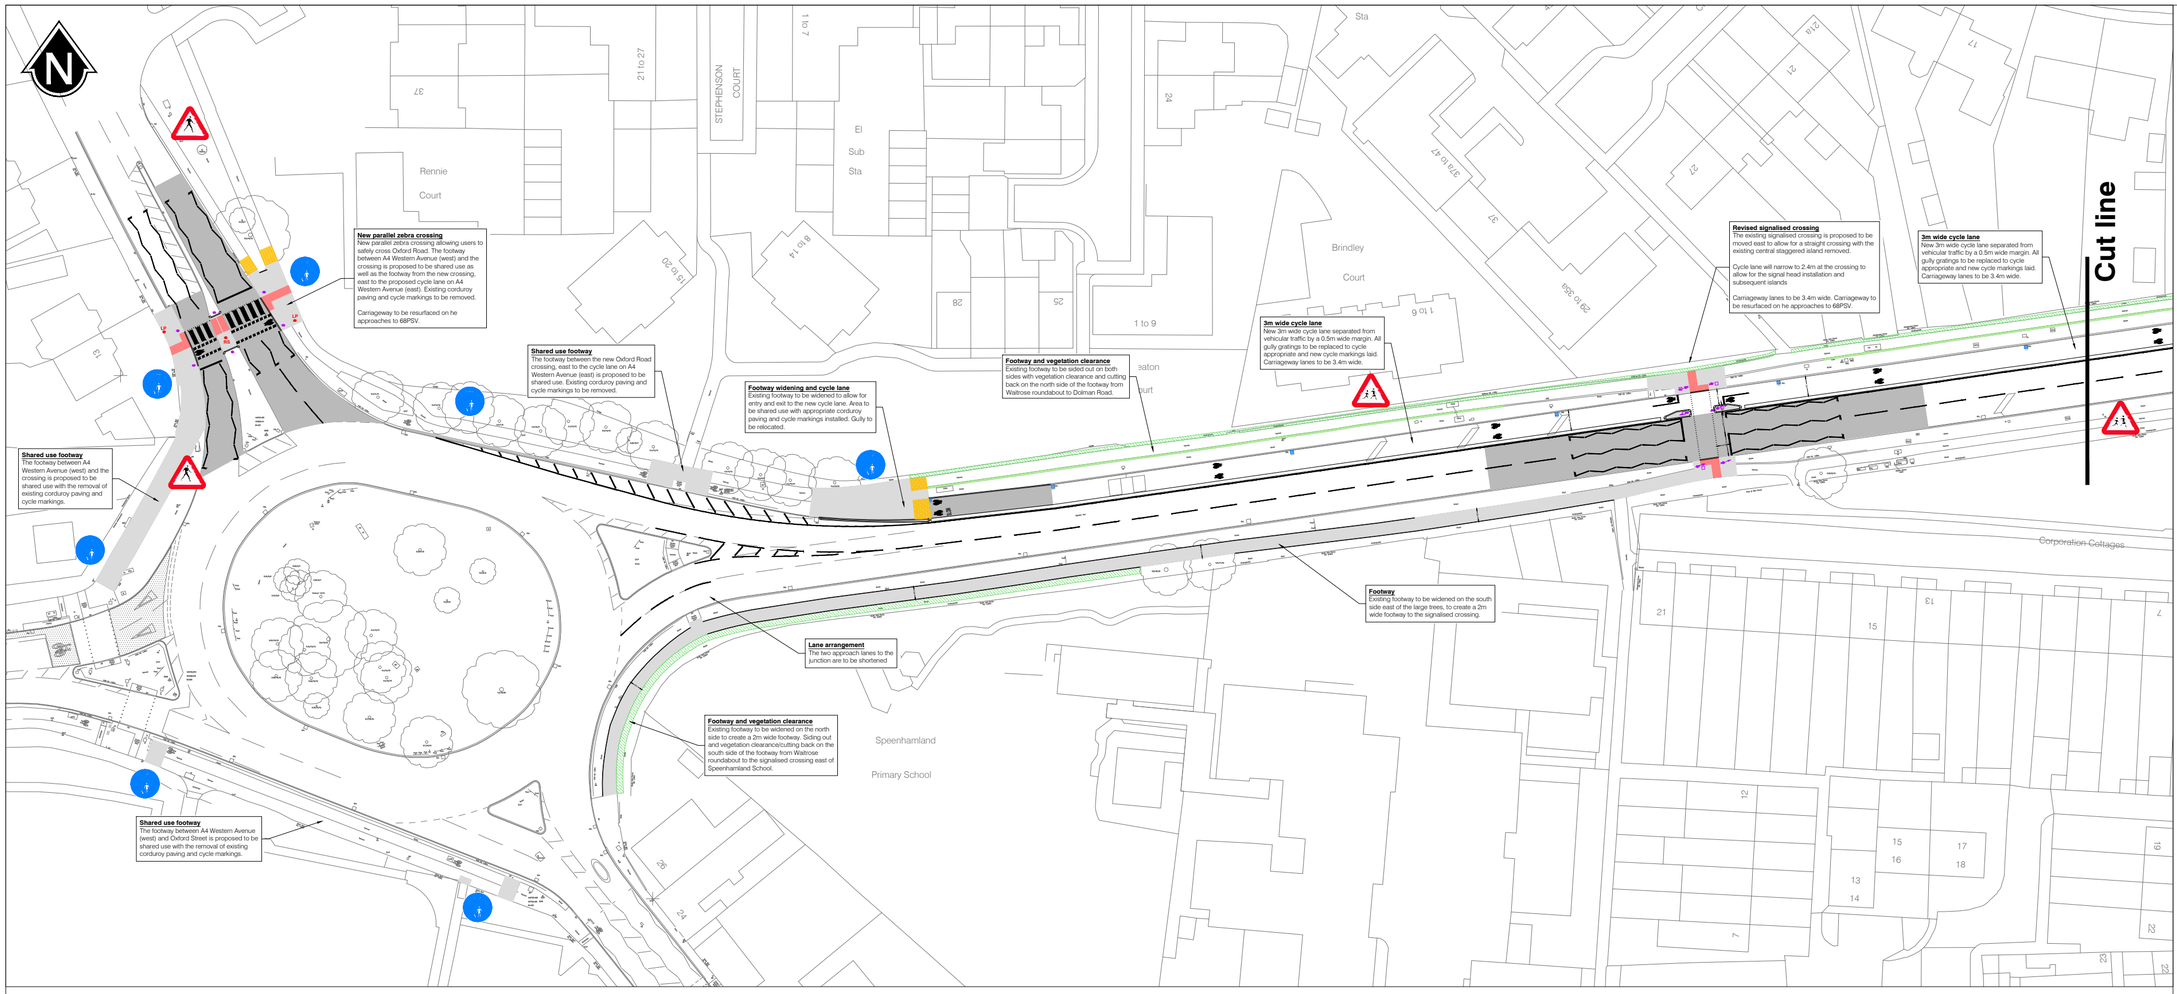

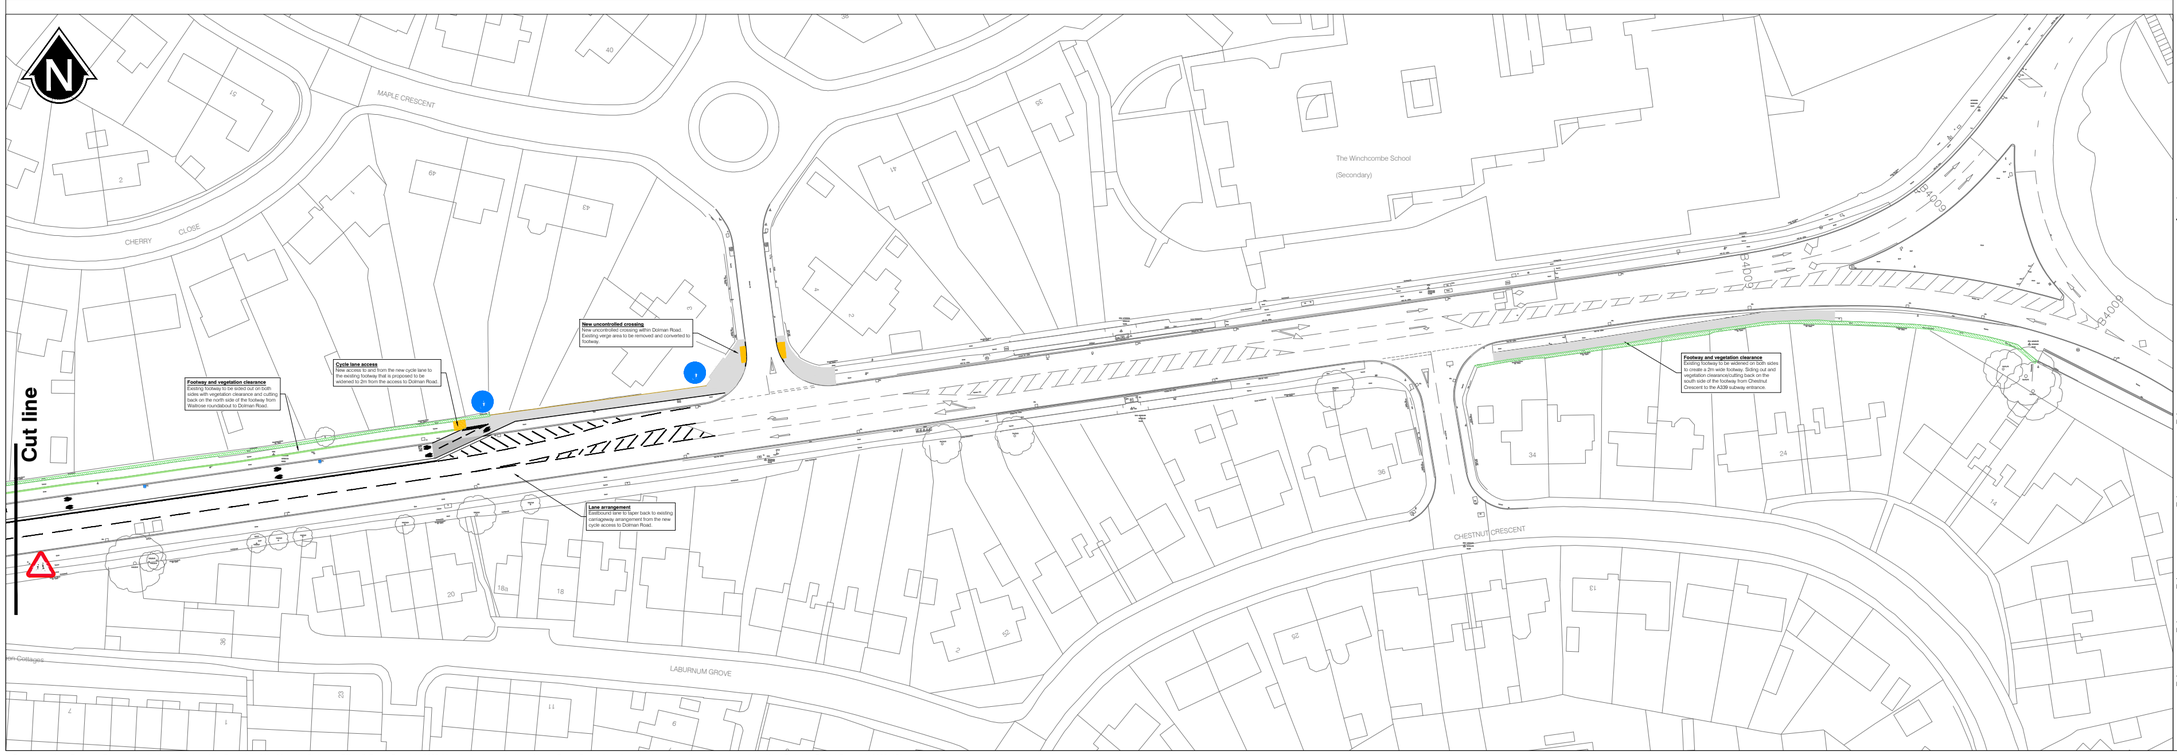

Key

- Footway resurfacing/widening
- Carriageway resurfacing
- Vegetation clearance/cutting back
- Siding out
- Tactile paving
- Corduroy paving
- GY New gully/grating replacement

Notes

1. Do not scale from this drawing.
2. All dimensions are shown in metres unless shown otherwise.
3. This drawing shows a proposed feasibility option and is subject to change.

Rev	Rev date	Description	DR	AU

West Berkshire COUNCIL

Environment

Council Offices Market Street Newbury RG14 5LD

Project title

A4 Western Avenue
Active Travel Improvements

Drawing title

General Arrangement - Consultation

Date	Drawn by	Checked by	Paper size	Scale	Revision
			A2	1:500	

Drawing number

81236-A4WA-100-C

Drawing Status

Consultation

Reproduced from Ordnance Survey map with the permission of the Controller of Her Majesty's Stationery Office © Crown Copyright 2025. Unauthorised reproduction infringes Crown Copyright and may lead to prosecution or civil proceedings. West Berkshire District Council 0100024151.