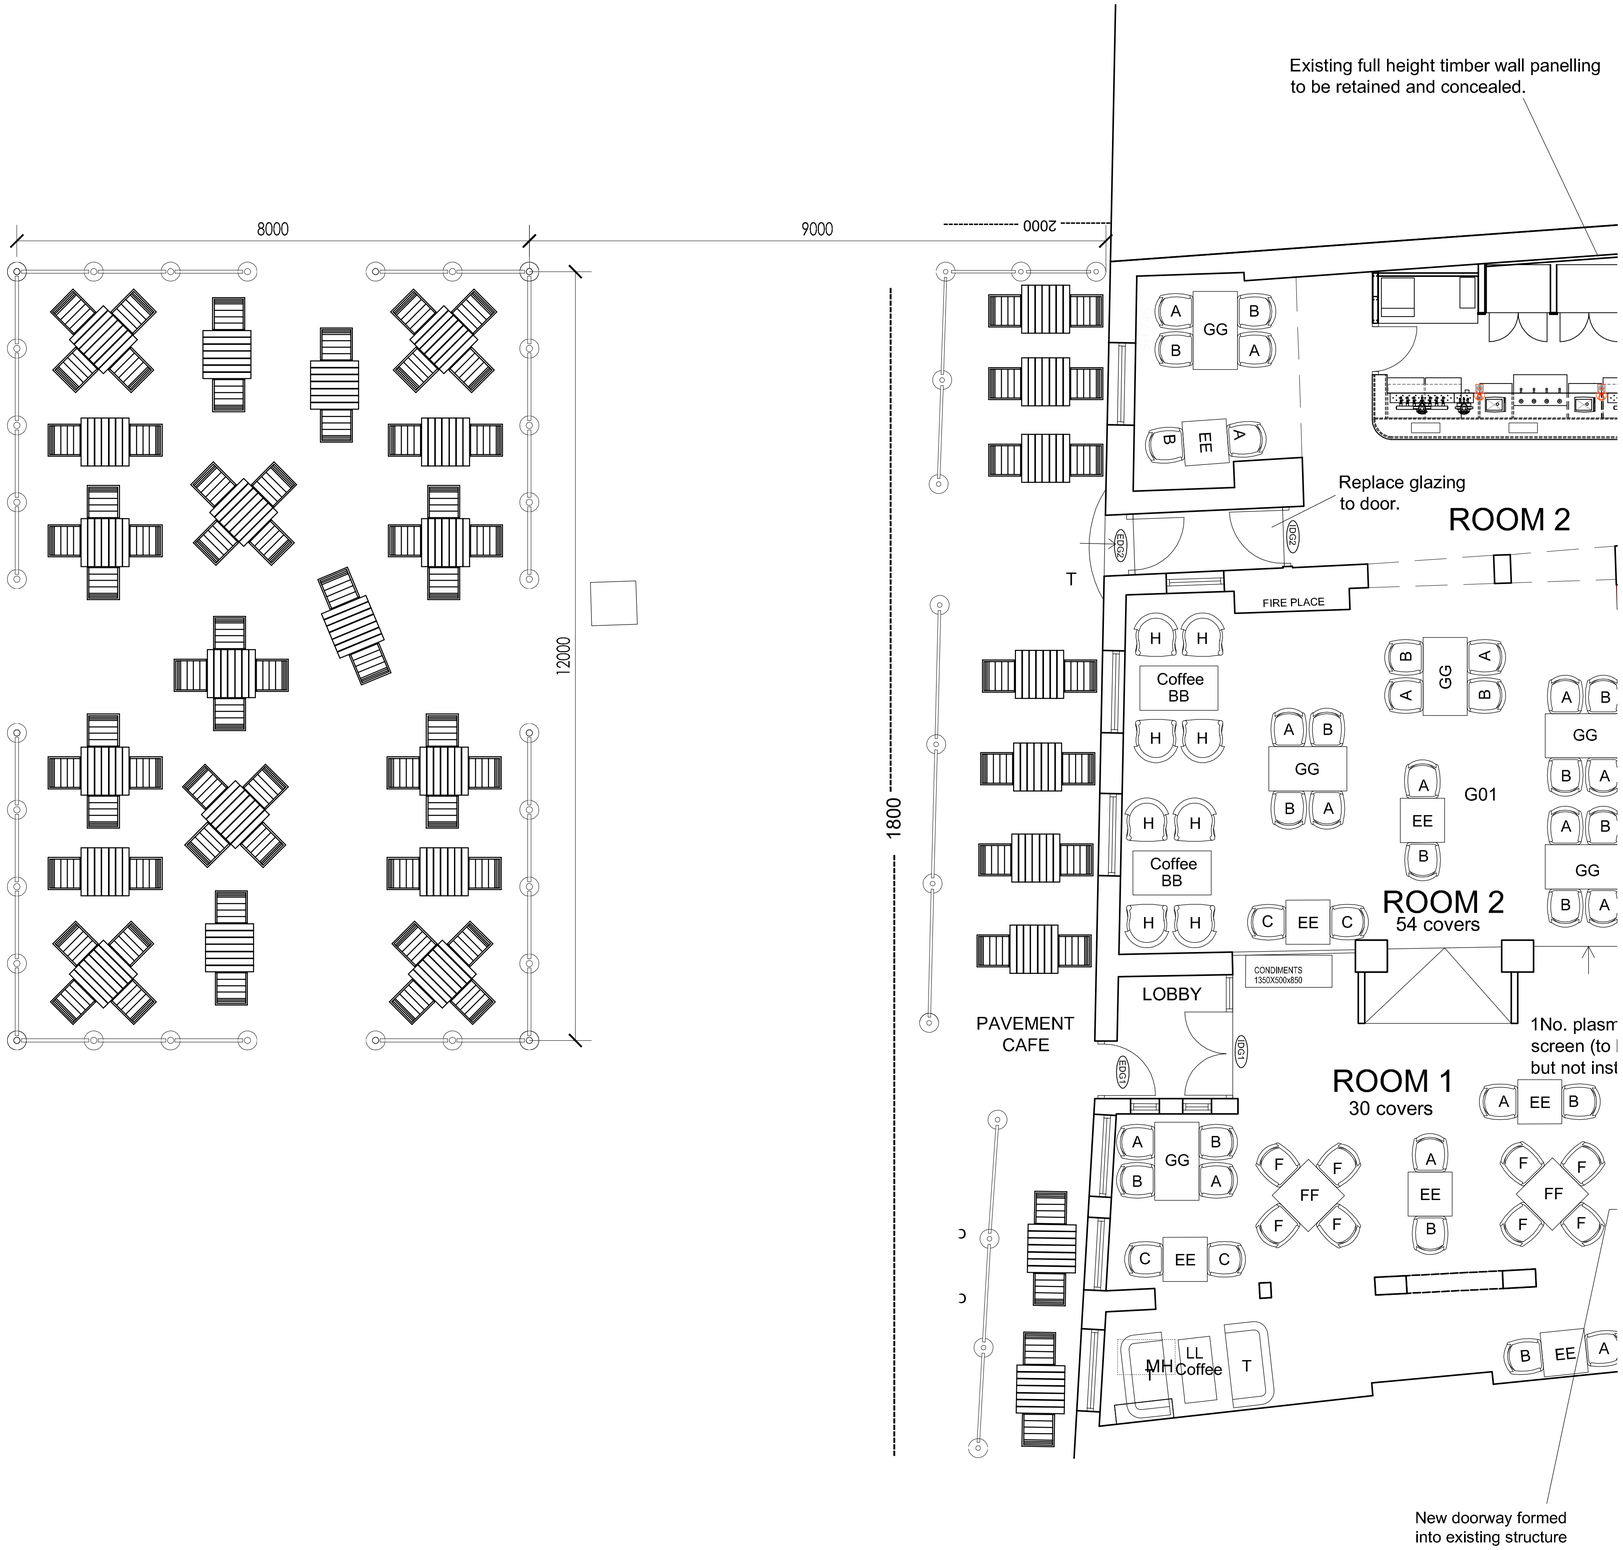

GROUND FLOOR LAYOUT

rjd Architectural Design & Project Management

Tel - 01279 874 188
www.rjd.eu.com
email@rjd.eu.com

The Stansted Centre
Parsonage Road
Takeley, Essex,
CM22 6PU

project
THE HATCHET, 12 MARKET PLACE
NEWBURY, RG14 5BD

client
J D WETHERSPOON PLC

Pub No.
6233

drawing
SITE PLAN
PROPOSED ADDITIONAL CAFE AREA

date	scale	drawing no.	rev
FEB 12	1:100@ A1	09044/500	